

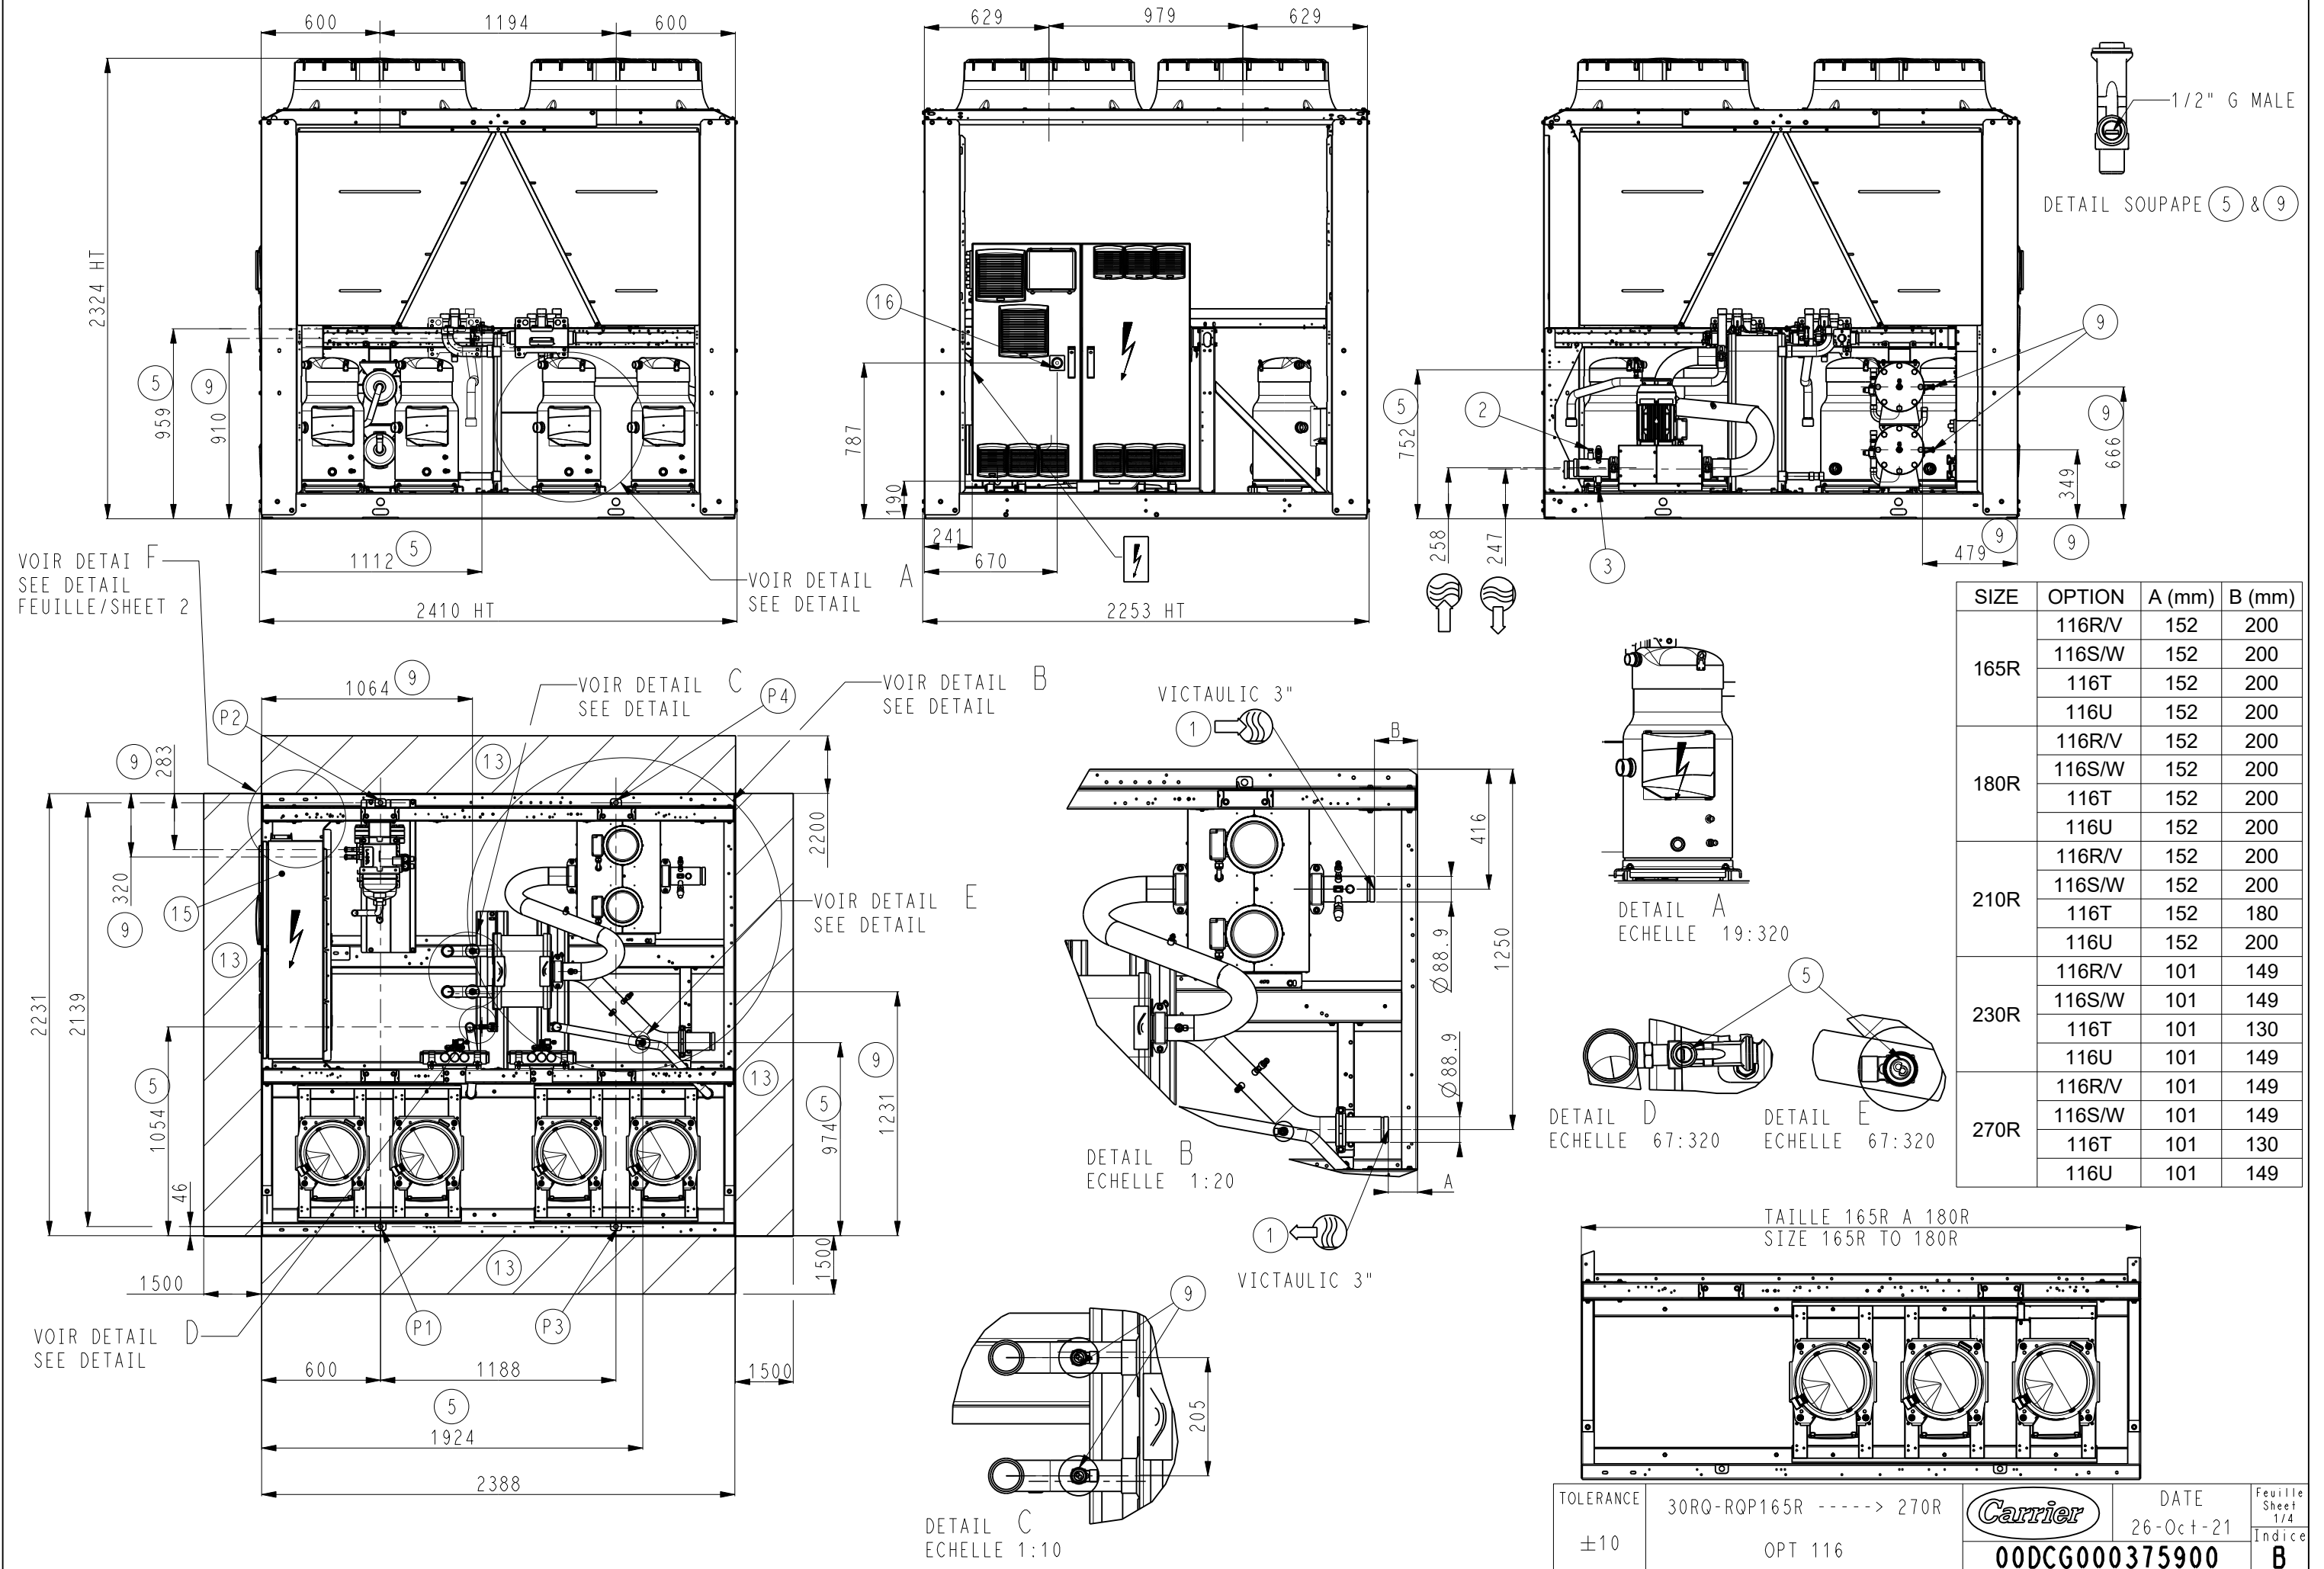
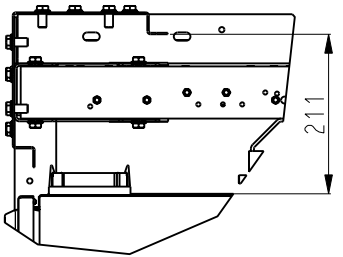


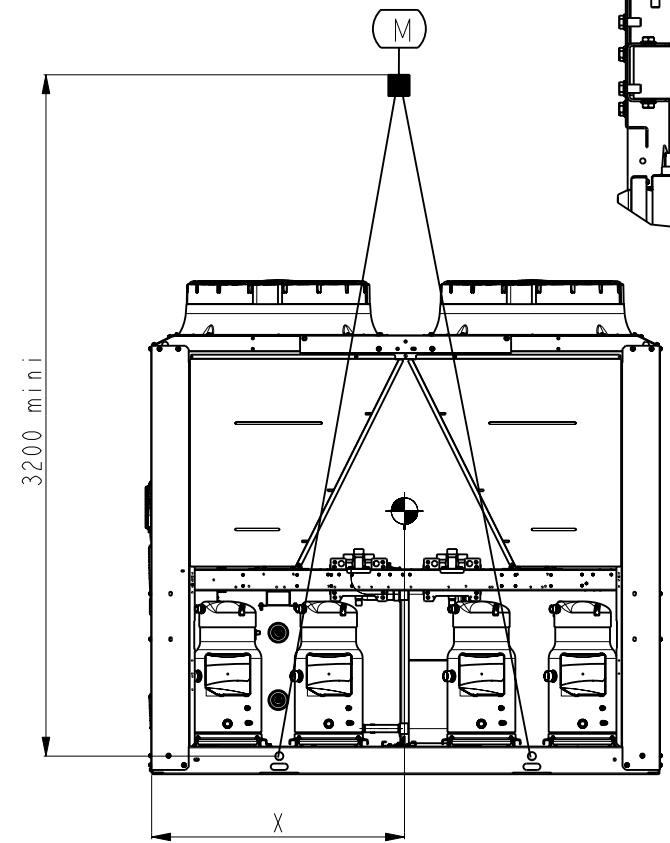


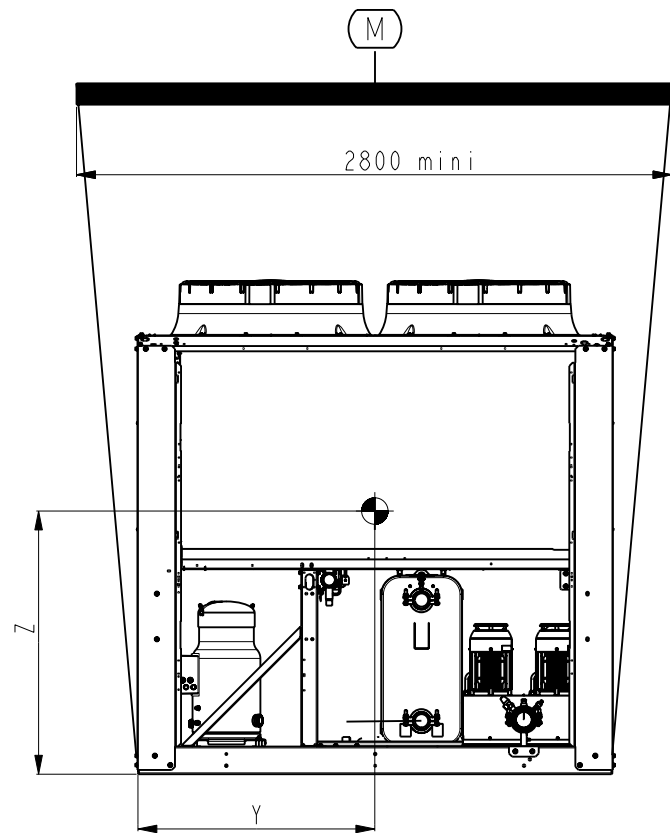



DETAIL F
ECHELLE 1:10

X (mm)	Y (mm)	Z (mm)
1205±50	1044±25	768±15



STANDARD

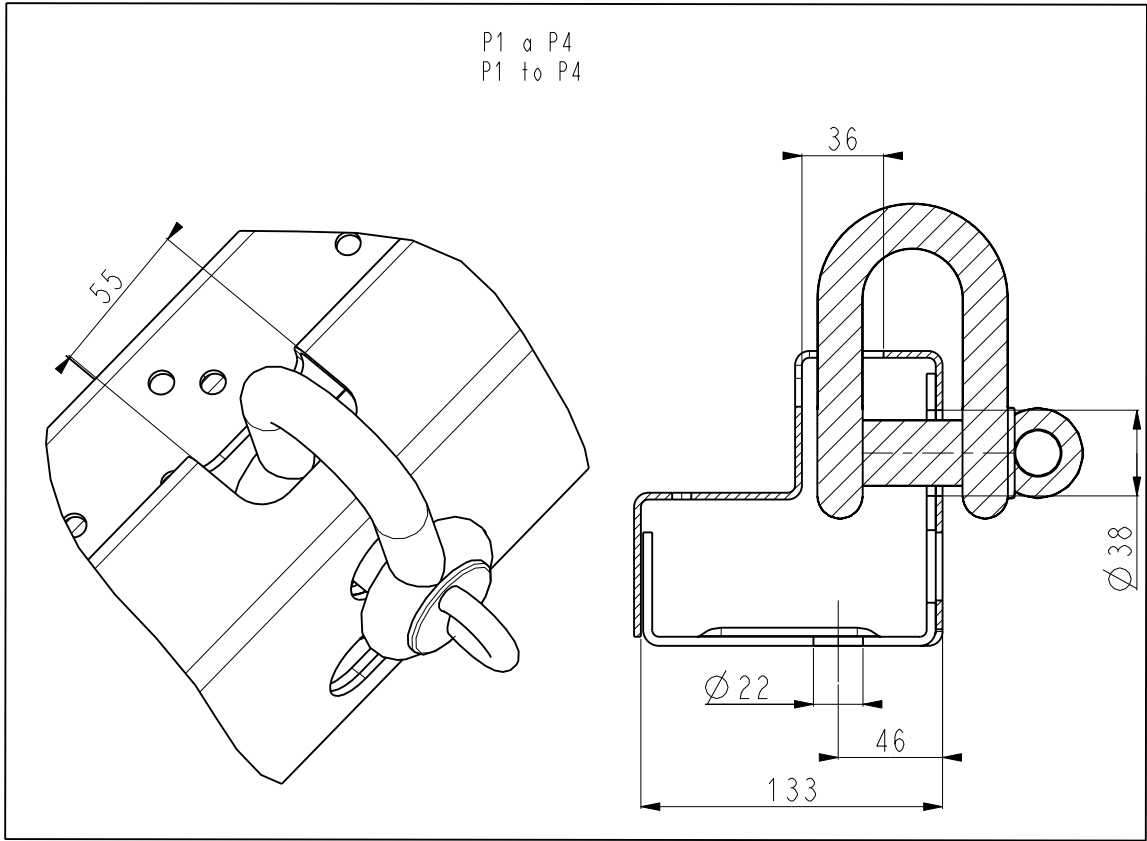

P1 a P4
P1 to P4

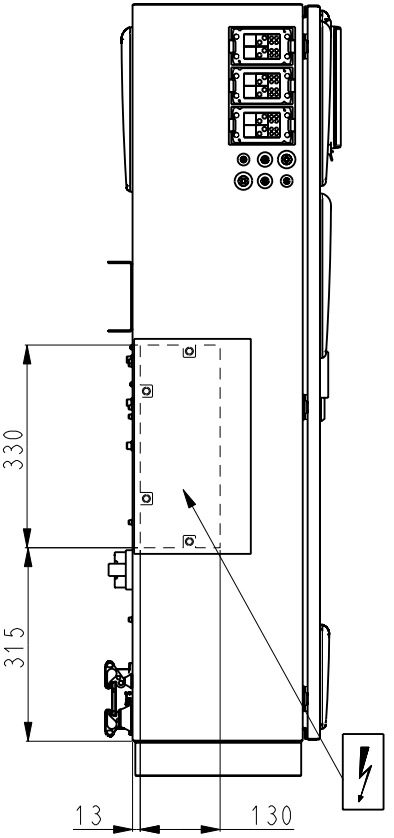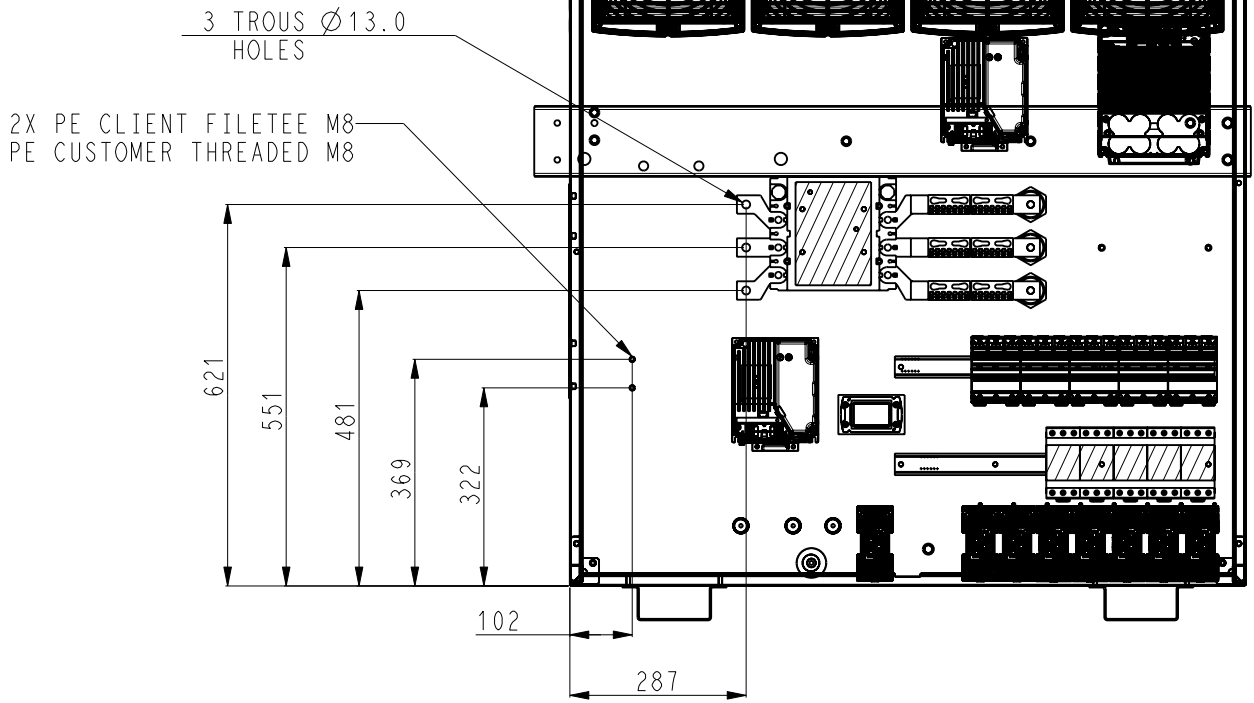

OPT 266

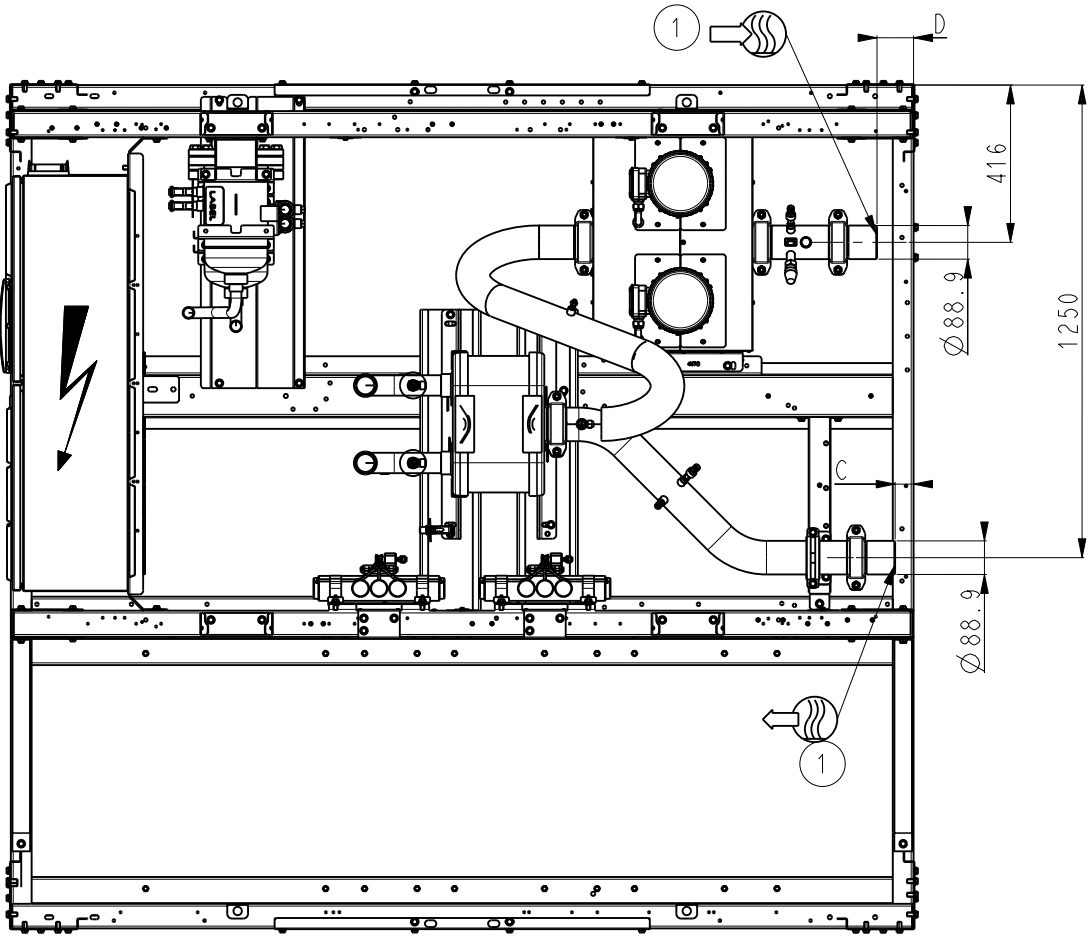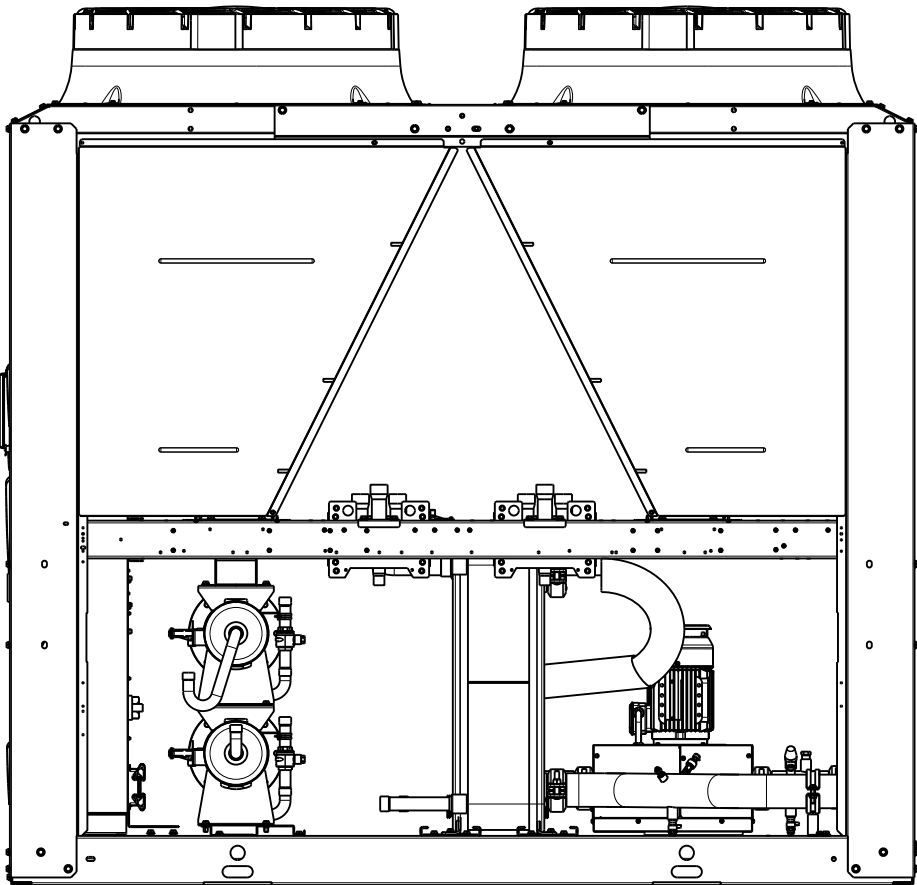

SIZE	OPTION	C (mm)	D (mm)
165R	116R/V	49	97
	116S/W	49	97
	116T	49	97
	116U	49	97
180R	116R/V	49	97
	116S/W	49	97
	116T	49	97
	116U	49	97
210R	116R/V	49	97
	116S/W	49	97
	116T	49	77
	116U	49	97
230R	116R/V	0	46
	116S/W	0	46
	116T	0	27
	116U	0	46
270R	116R/V	0	46
	116S/W	0	46
	116T	0	27
	116U	0	46

